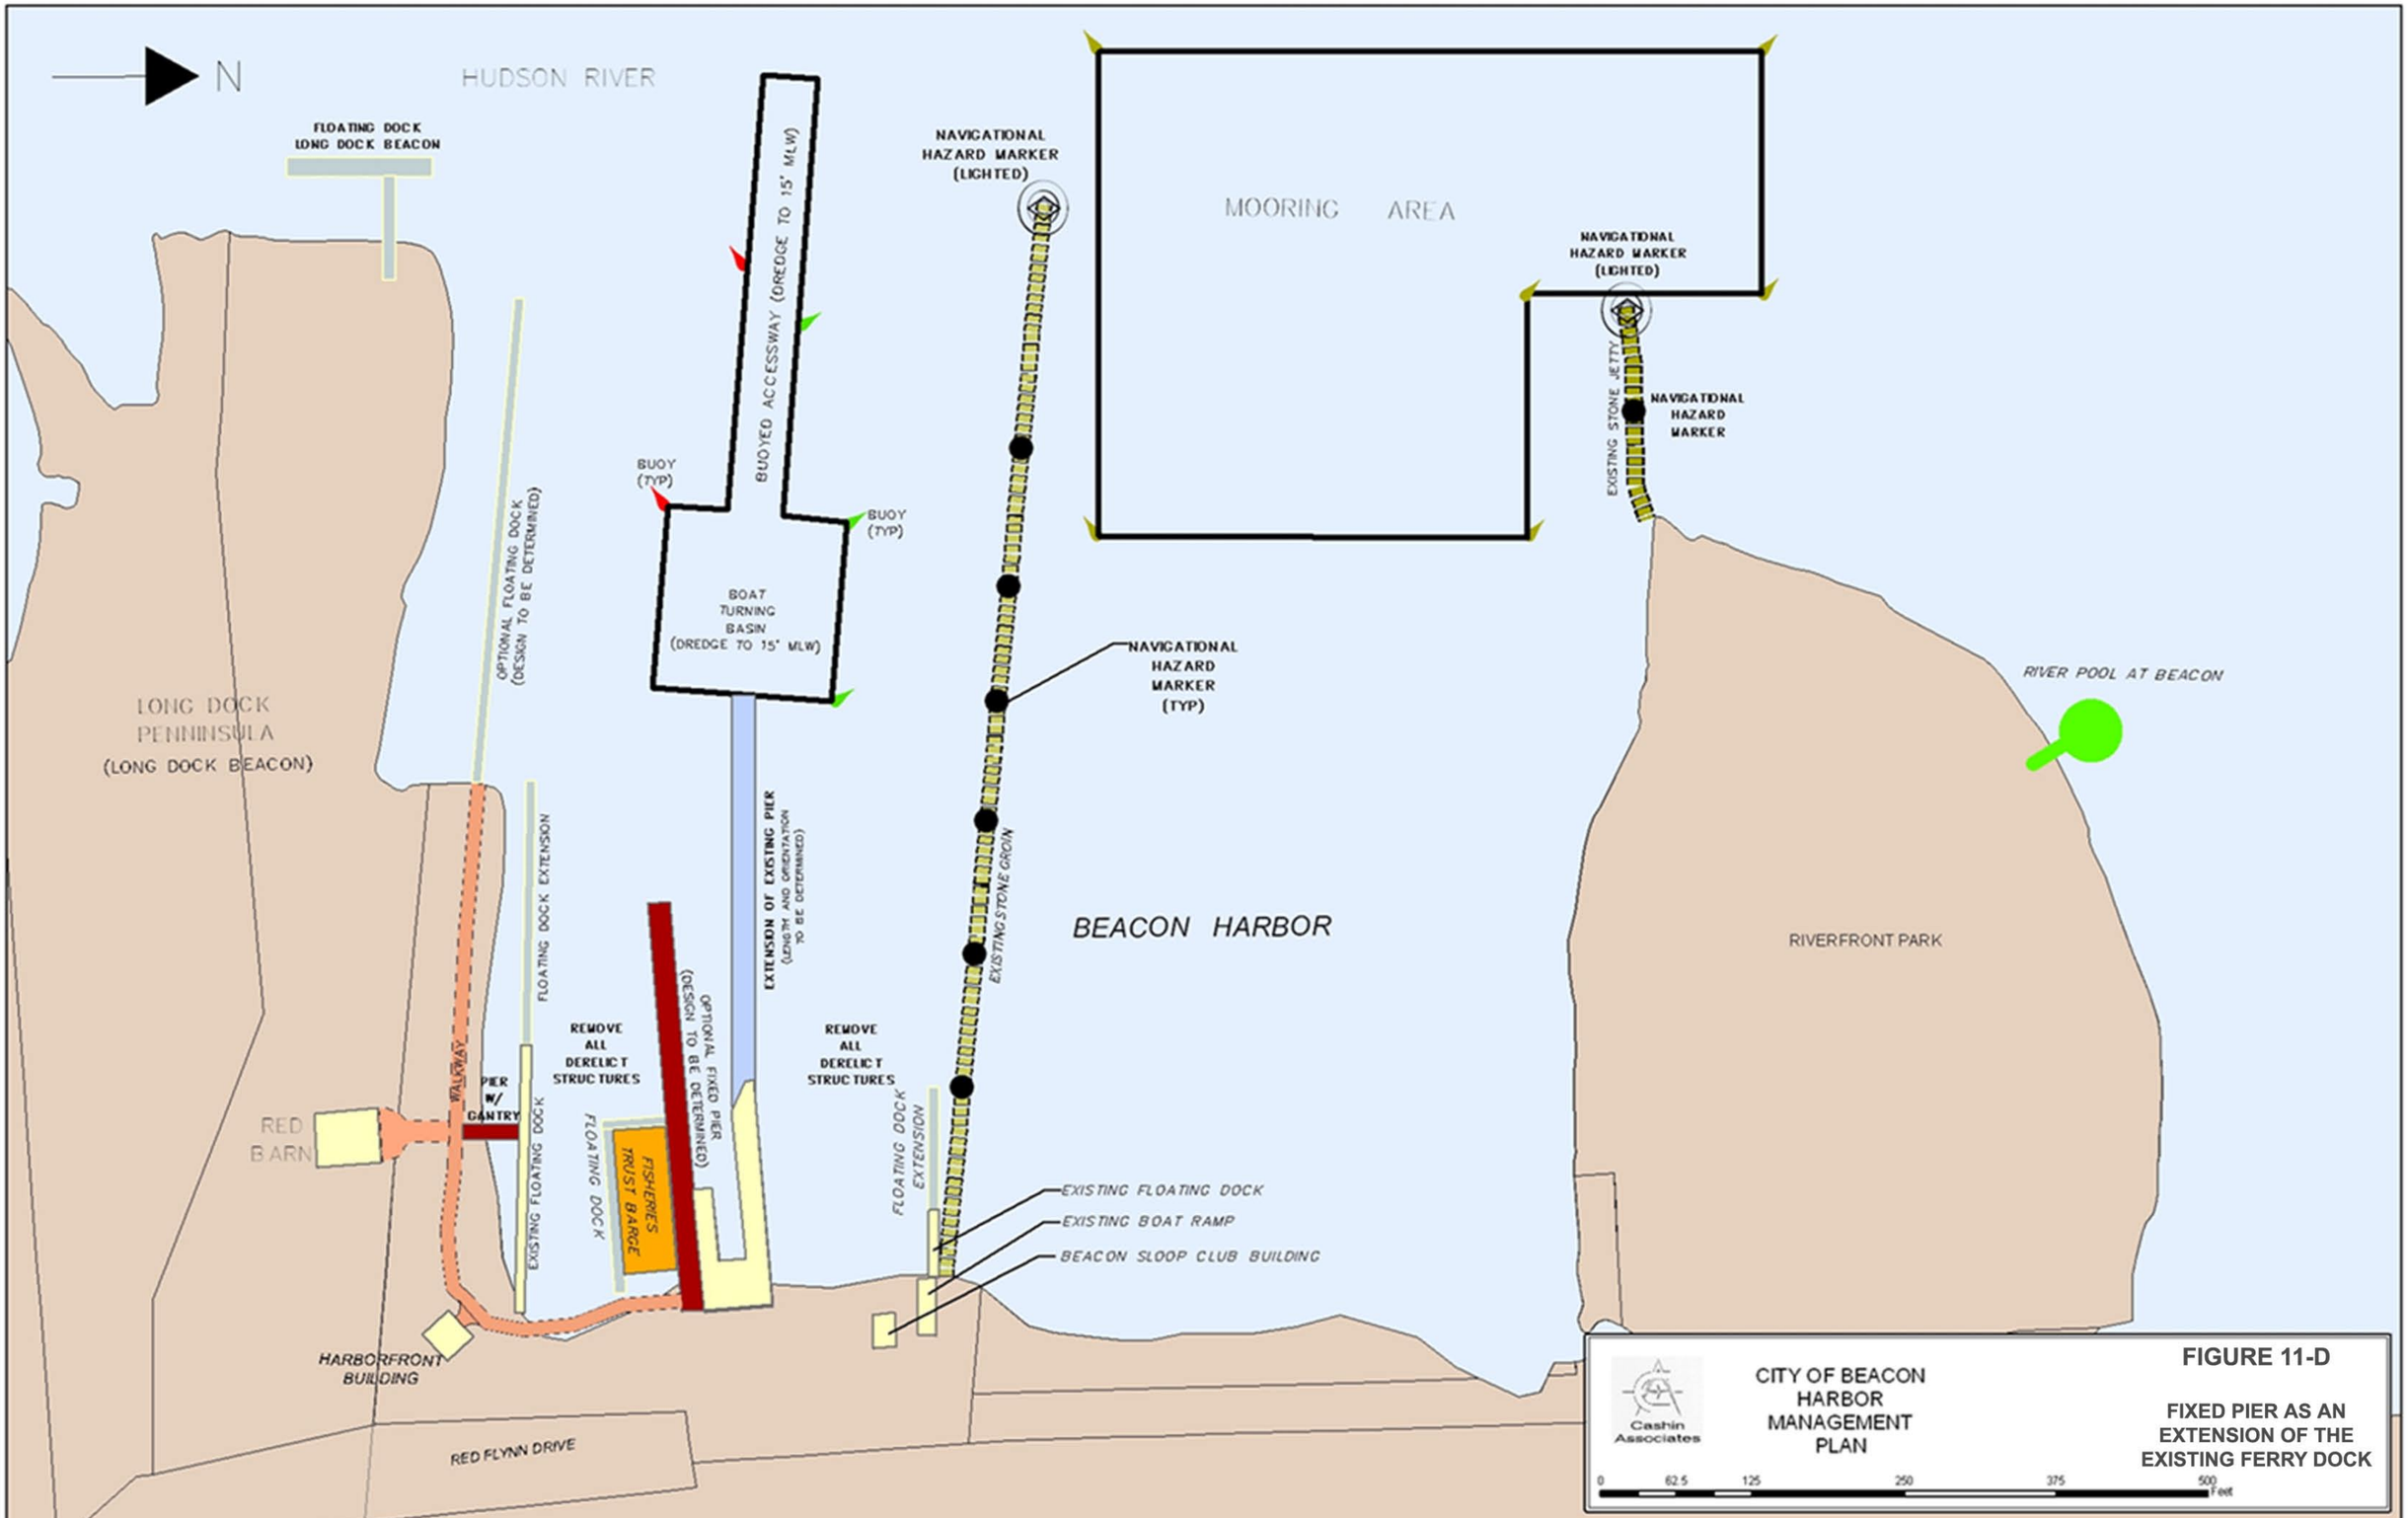

FIGURE 11-D

FIXED PIER AS AN EXTENSION OF THE EXISTING FERRY DOCK