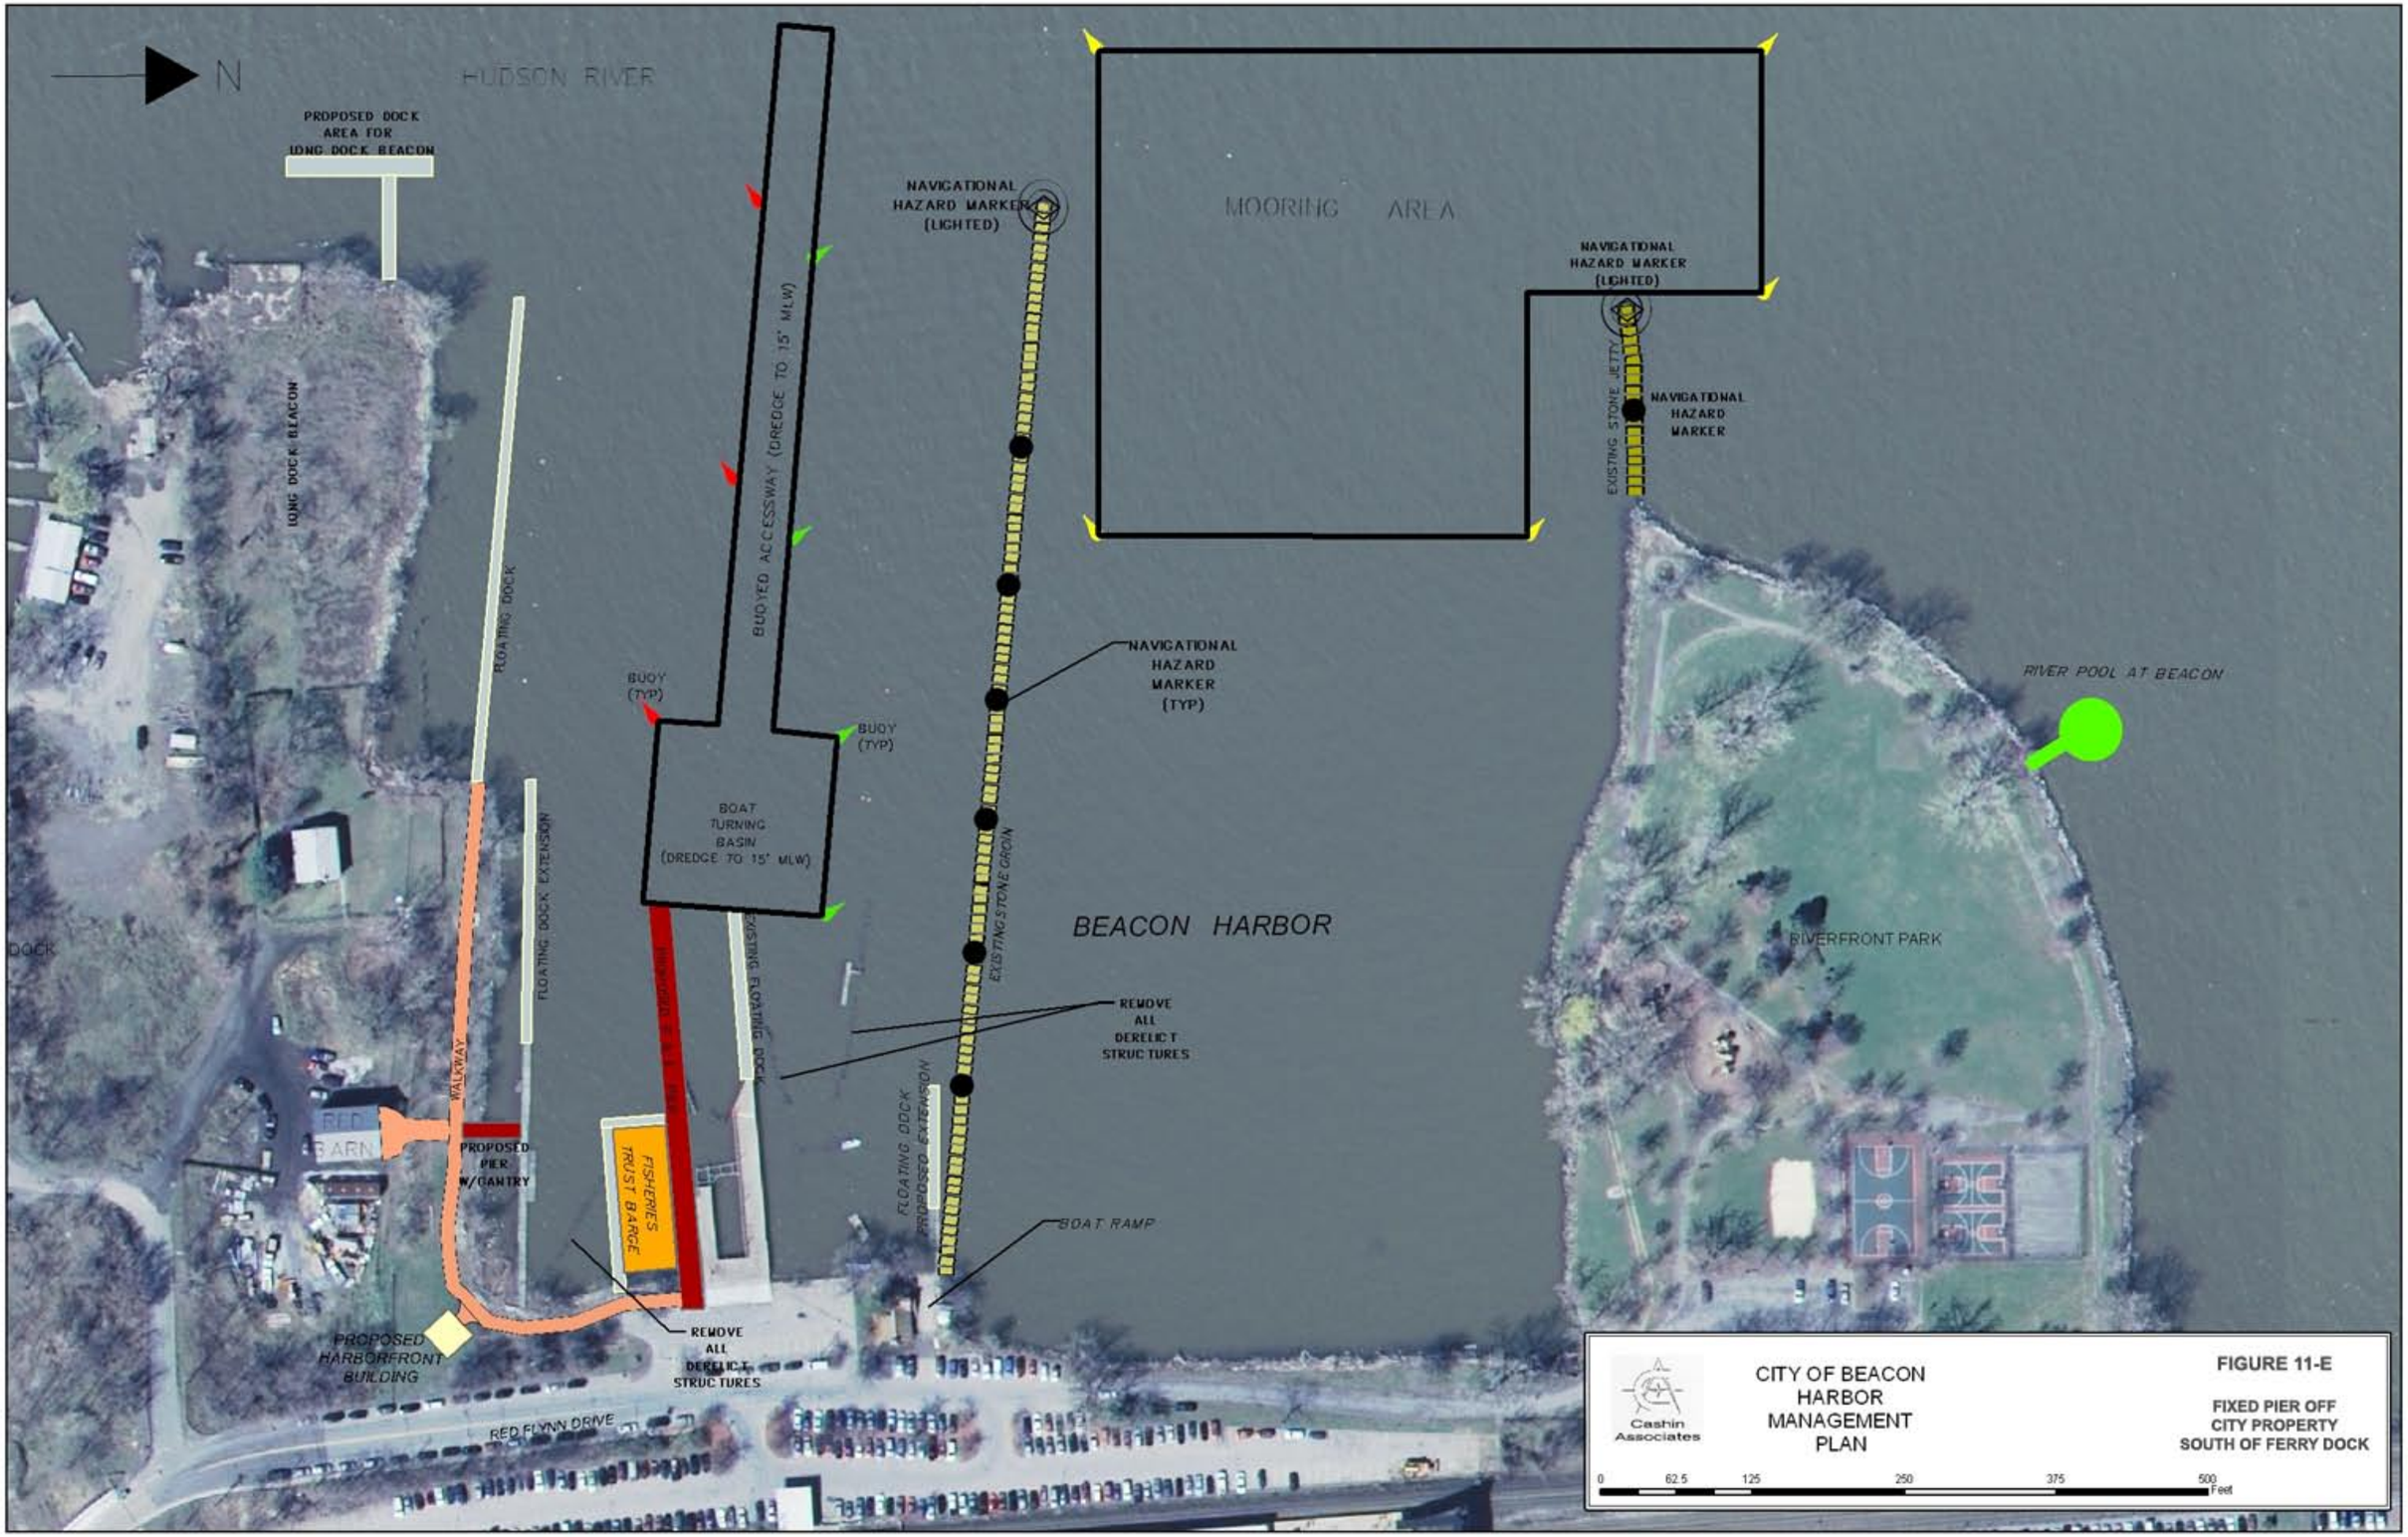
N
HUDSON RIVER
PROPOSED DOCK AREA FOR IDNC DOCK BEACON
IDNC DOCK BEACON
FLOATING DOCK
BUOYED ACCESSWAY (DREDGE TO 15' MLW)
BUOY (TYP)
BUOY (TYP)
BOAT TURNING BASIN (DREDGE TO 15' MLW)
NAVIGATIONAL HAZARD MARKER (LIGHTED)
NAVIGATIONAL HAZARD MARKER (TYP)
MOORING AREA
NAVIGATIONAL HAZARD MARKER (LIGHTED)
EXISTING STONE JETTY
NAVIGATIONAL HAZARD MARKER
RIVER POOL AT BEACON
BEACON HARBOR
RIVERFRONT PARK
FLOATING DOCK EXTENSION
EXISTING STONE GROIN
EXISTING FLOATING DOCK
REMOVE ALL DERELICT STRUCTURES
WALKWAY
RED BARN
PROPOSED PIER W/GANTRY
FISHERIES TRUST BARGE
FLOATING DOCK
PROPOSED EXTENSION
BOAT RAMP
PROPOSED HARBORFRONT BUILDING
REMOVE ALL DERELICT STRUCTURES
RED FLYNN DRIVE
Cashin Associates
CITY OF BEACON HARBOR MANAGEMENT PLAN
FIGURE 11-E
FIXED PIER OFF CITY PROPERTY SOUTH OF FERRY DOCK
0 62.5 125 250 375 500 Feet