VILLAGE OF LEWISTON - FIGURE 10

LWRA SANITARY SEWERS

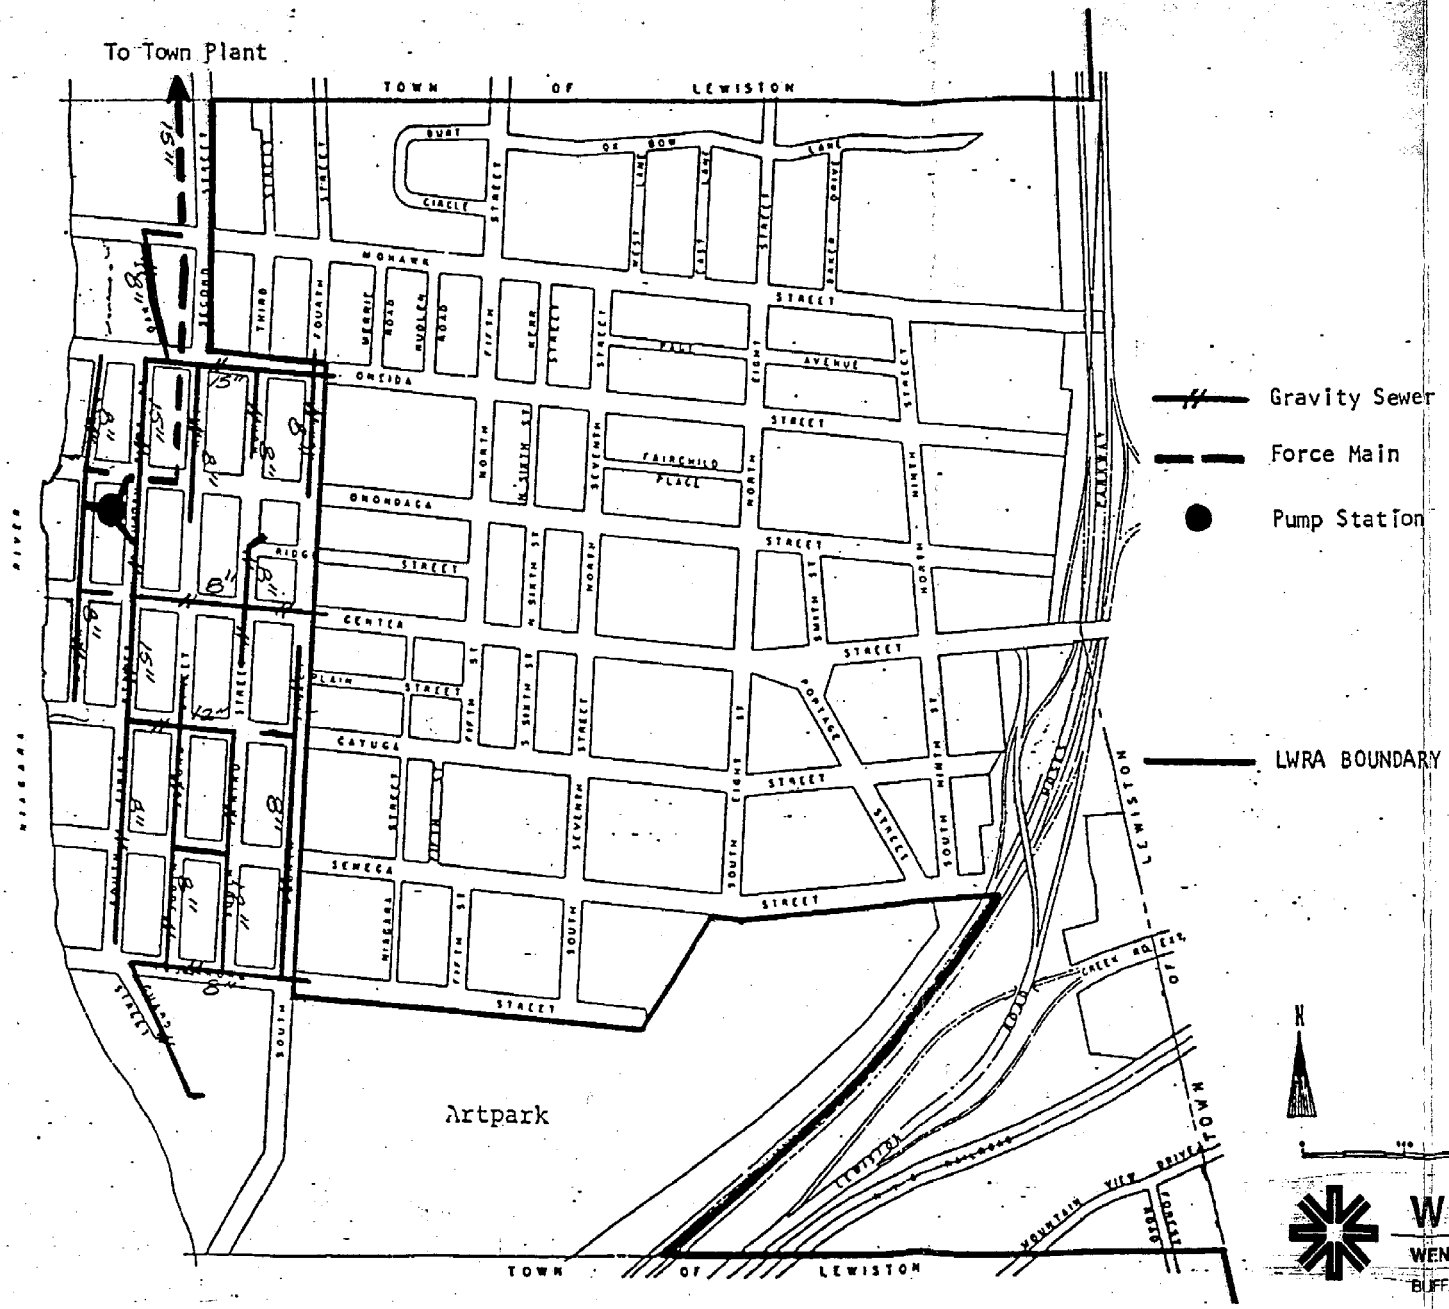

WENDEL

WENDEL ENGINEERS P.C.

BUFFALO, NY • LOCKPORT, NY