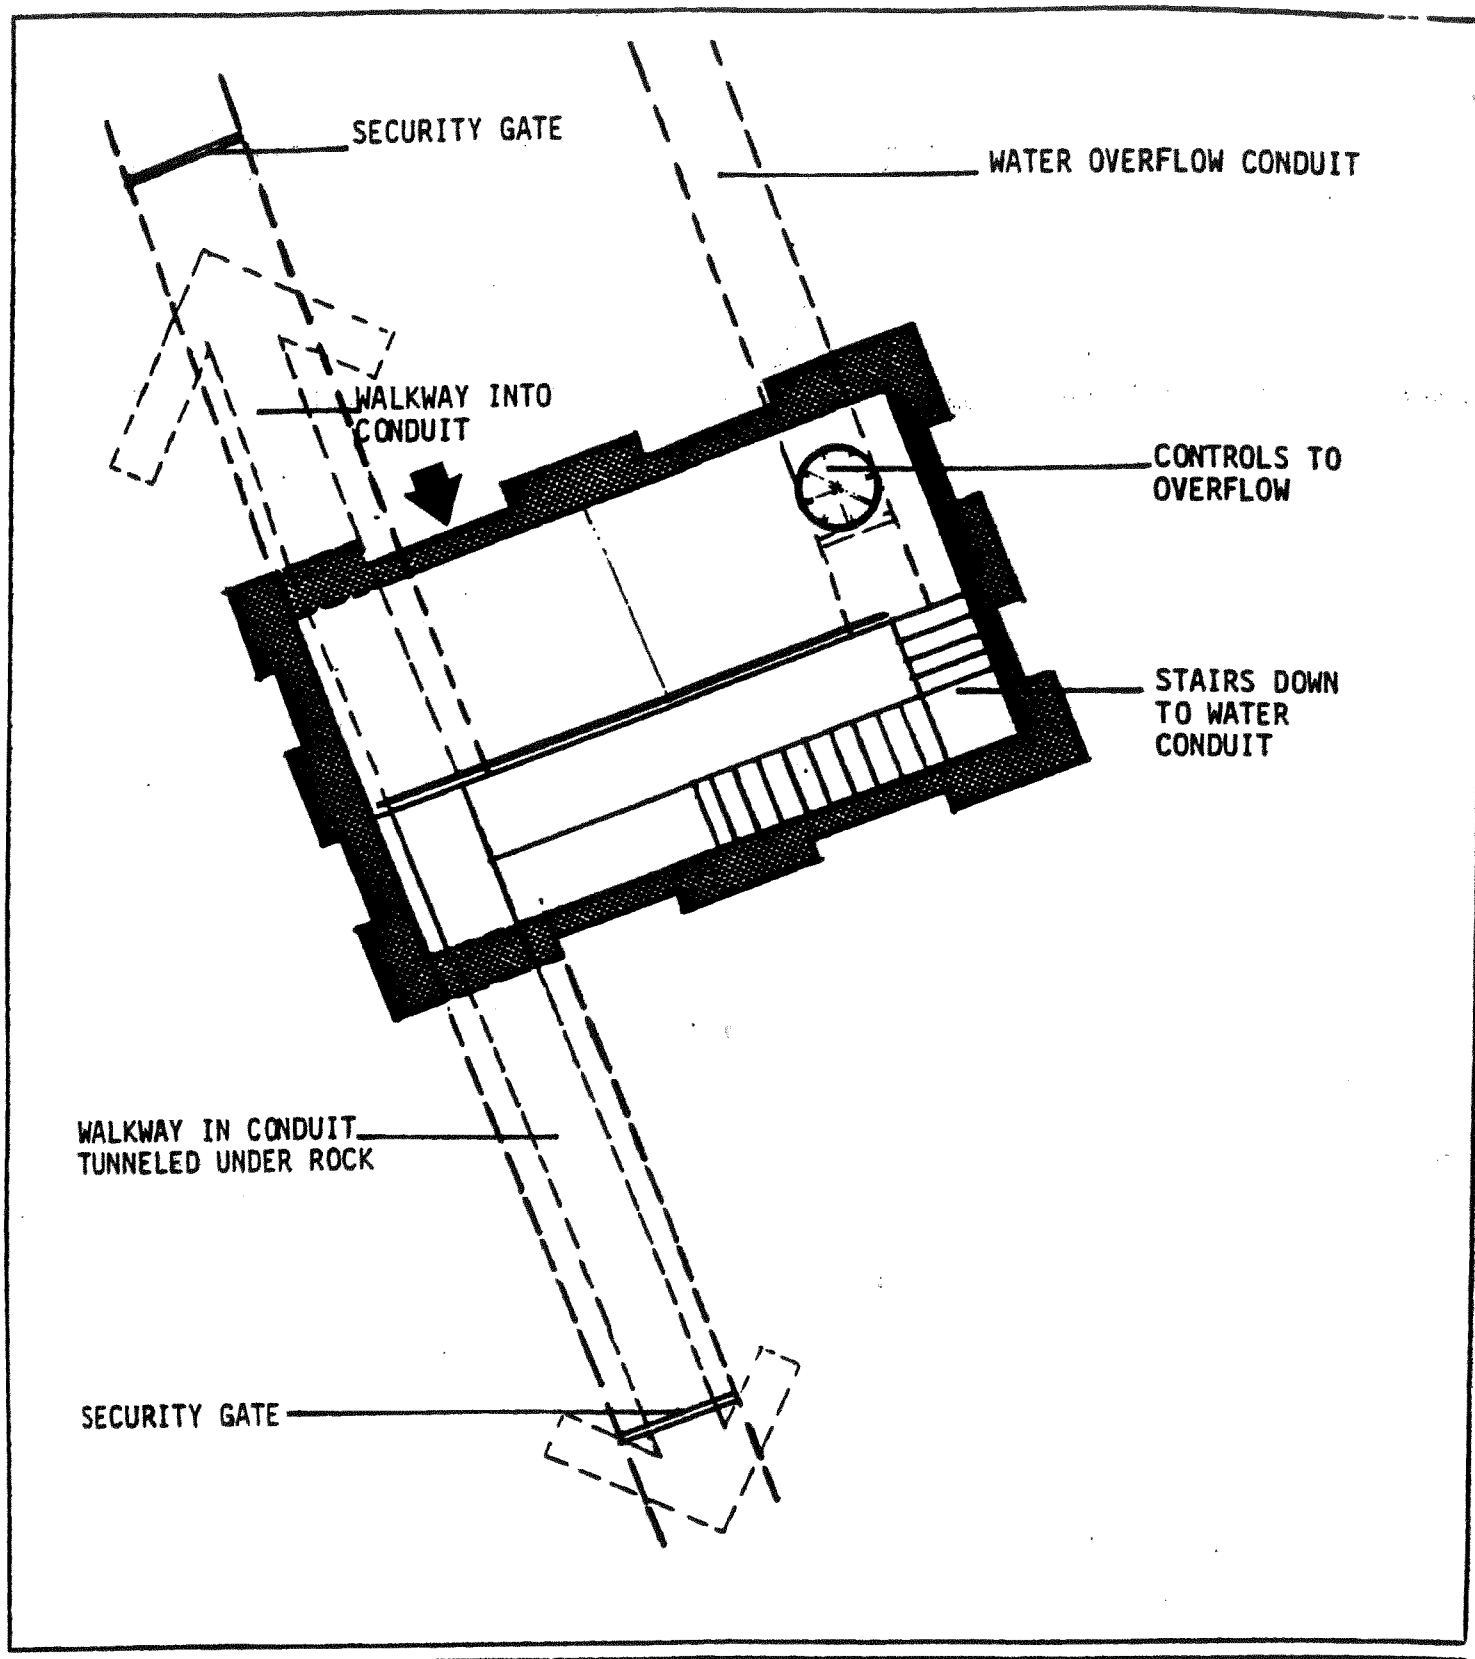

Ossining Urban Cultural Park
Village of Ossining, N.Y.

Weir Chamber-Plan

Kissiloff Associates, Inc.
Interpretation & Design

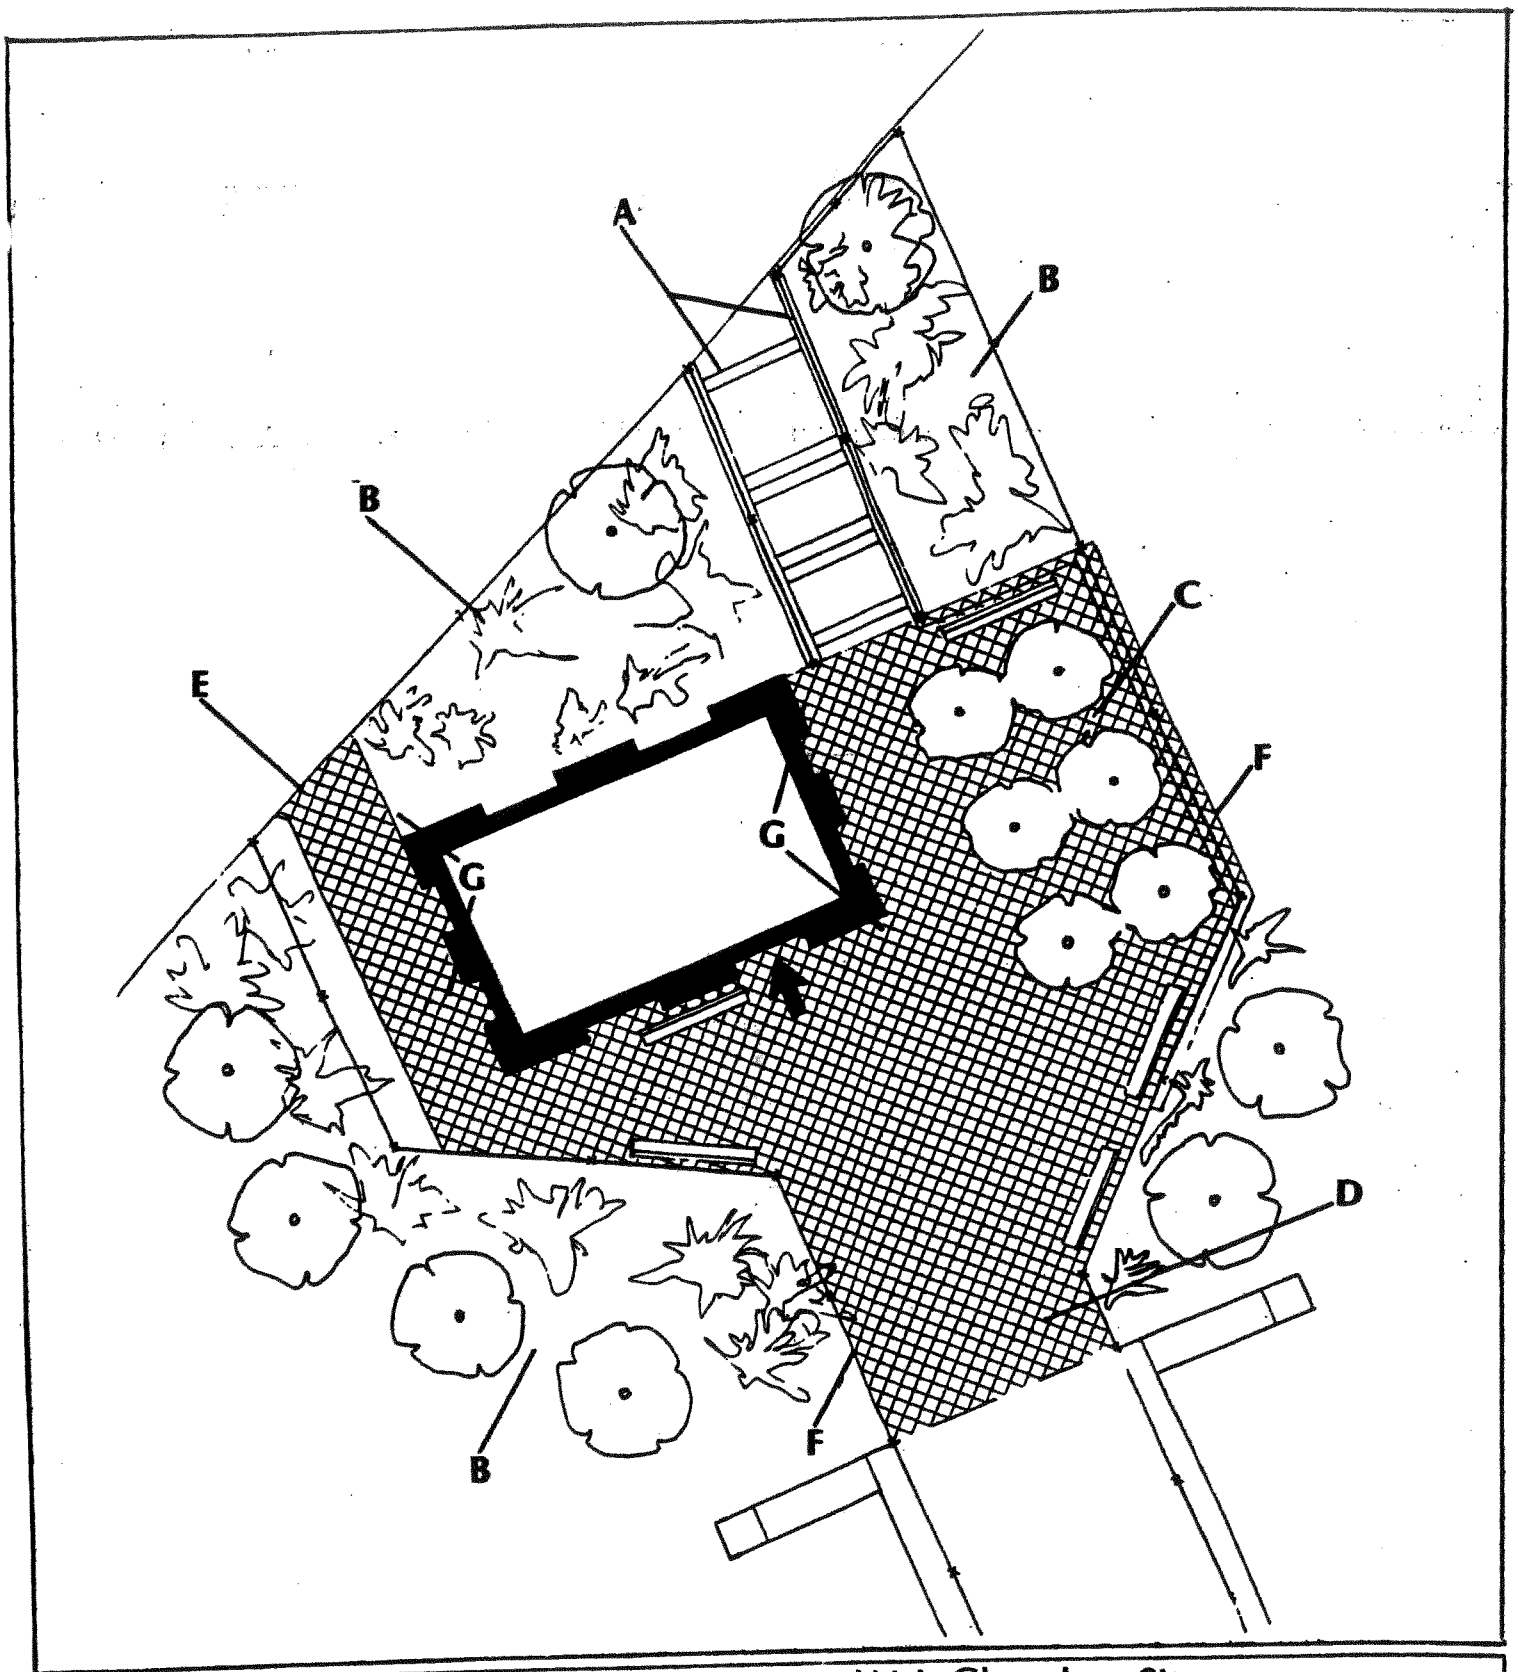

Ossining Urban Cultural Park
Village of Ossining, N.Y.

F.W. McGowan & Associates
Landscape Architects

Weir Chamber-Site

A. Repair steps, railing
B. New planting
C. New landscaped sitting area
D. Repair sidewalk
E. New access ramp
F. New fence, railing
G. Lighting